
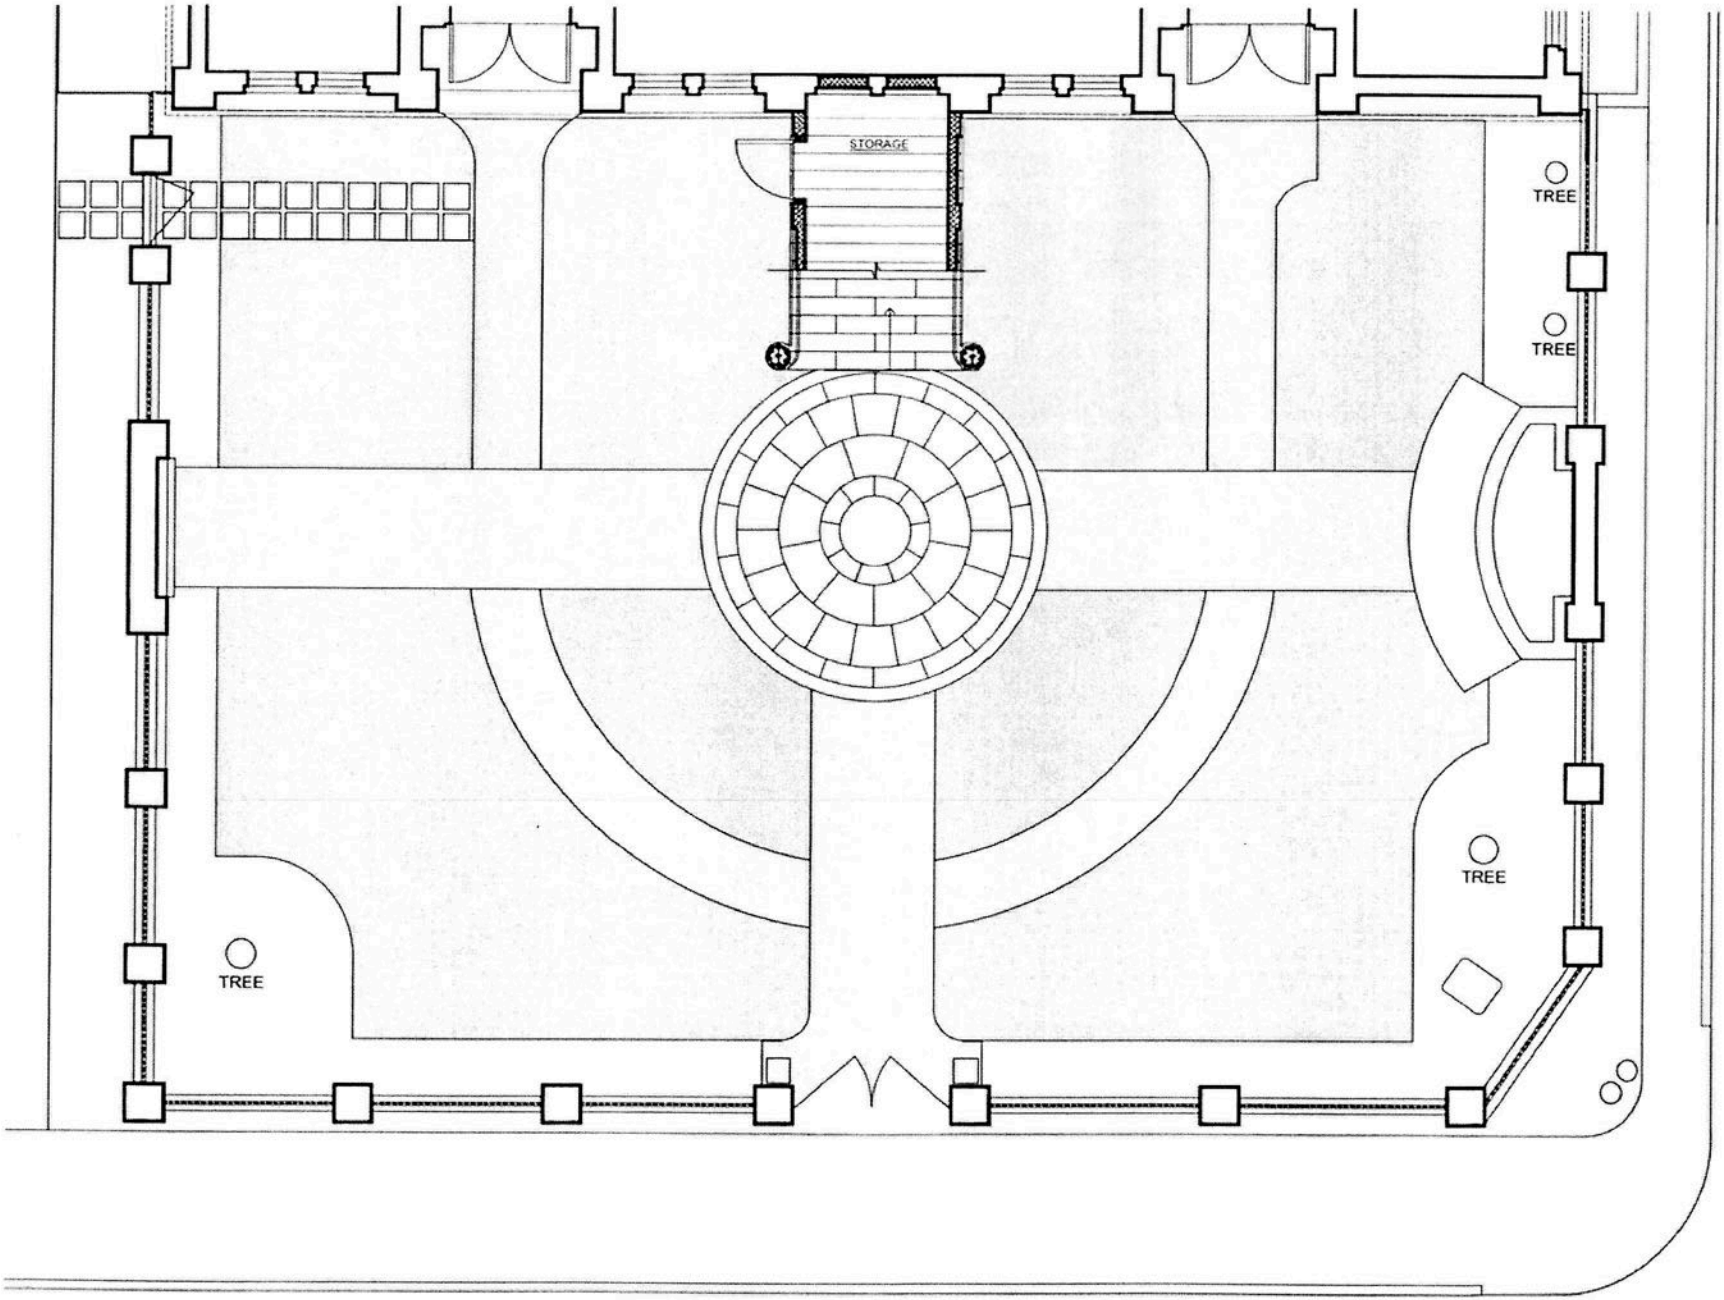


COURTYARD LAYOUT

SCALE: 1/8 = 1'-0"


0 2 4 8 12 20

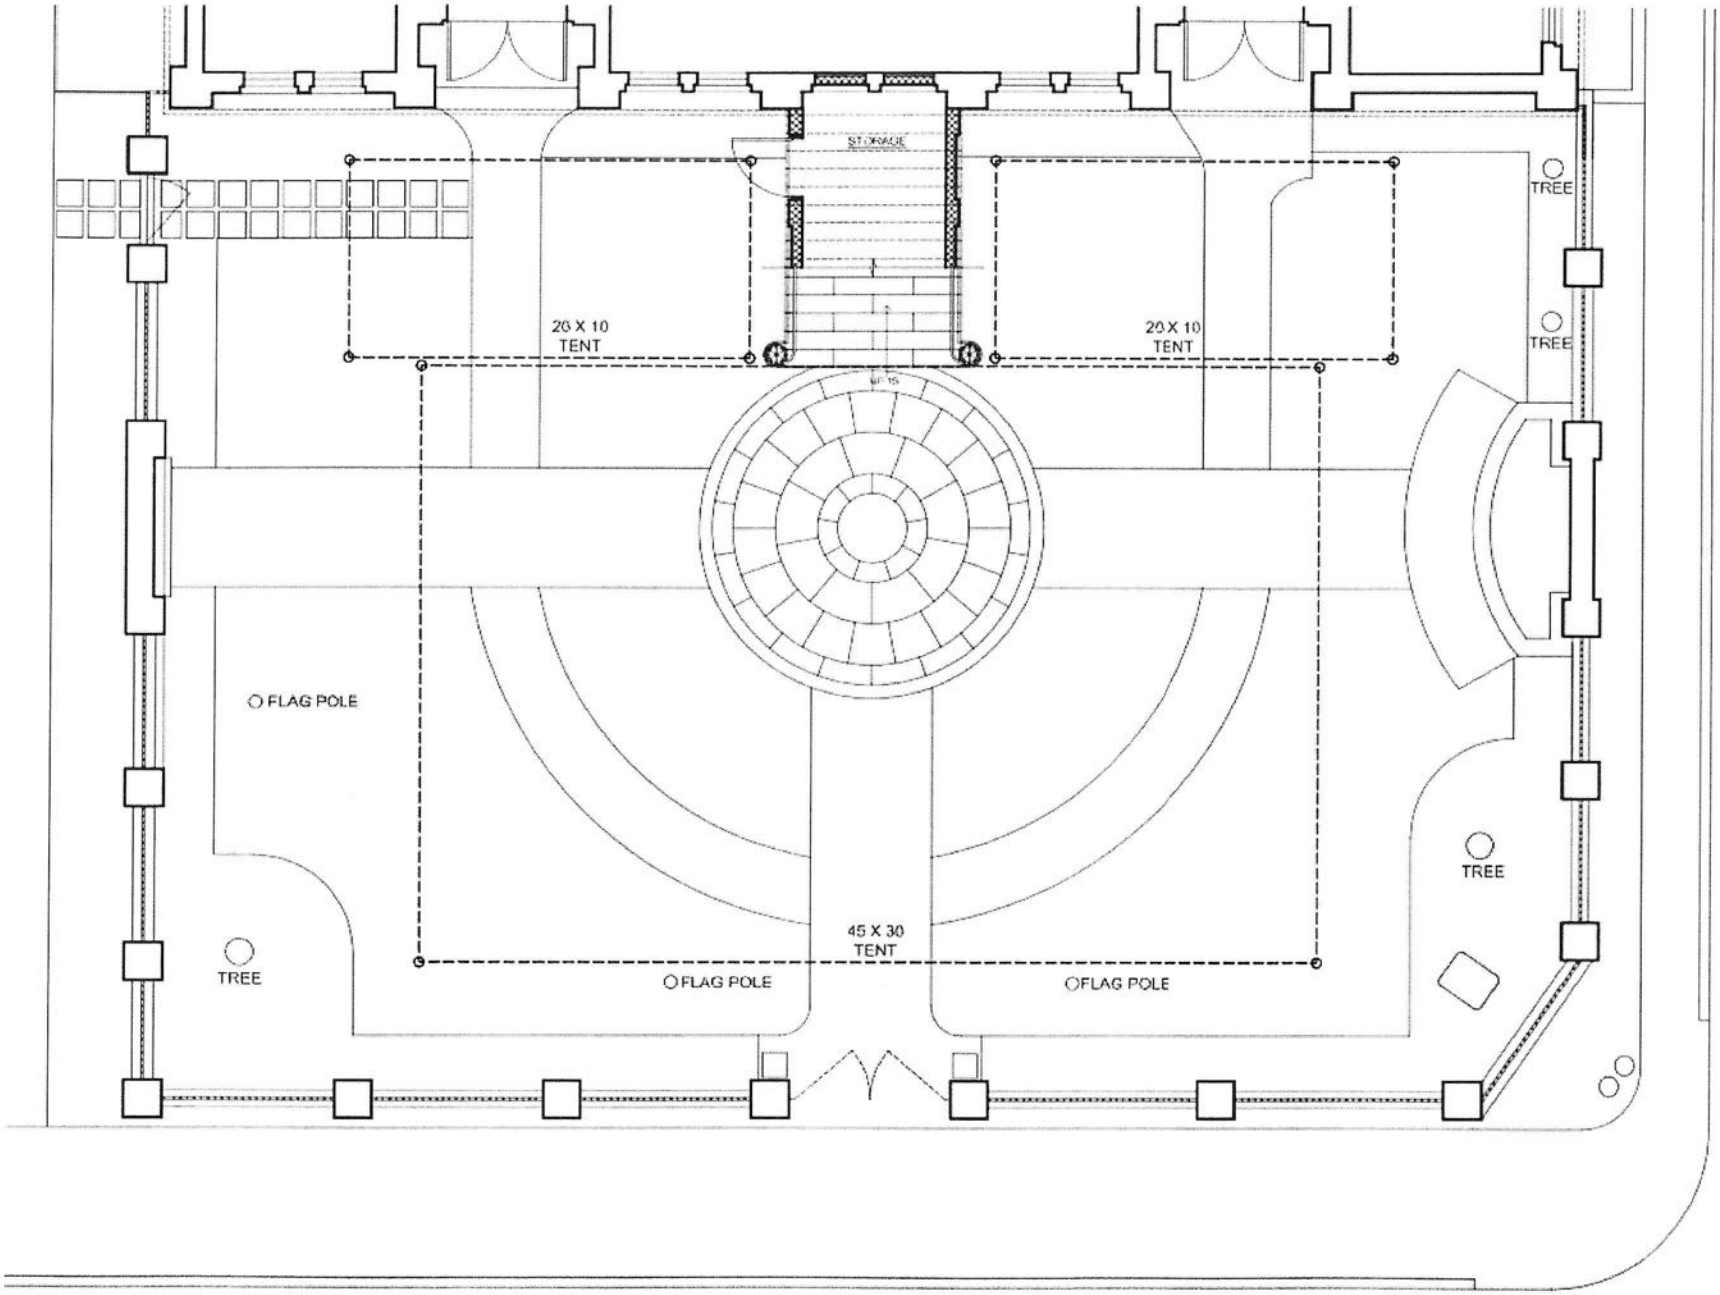


COURTYARD LAYOUT

SCALE: 1/8 = 1'-0"


0 2 4 8 12 20

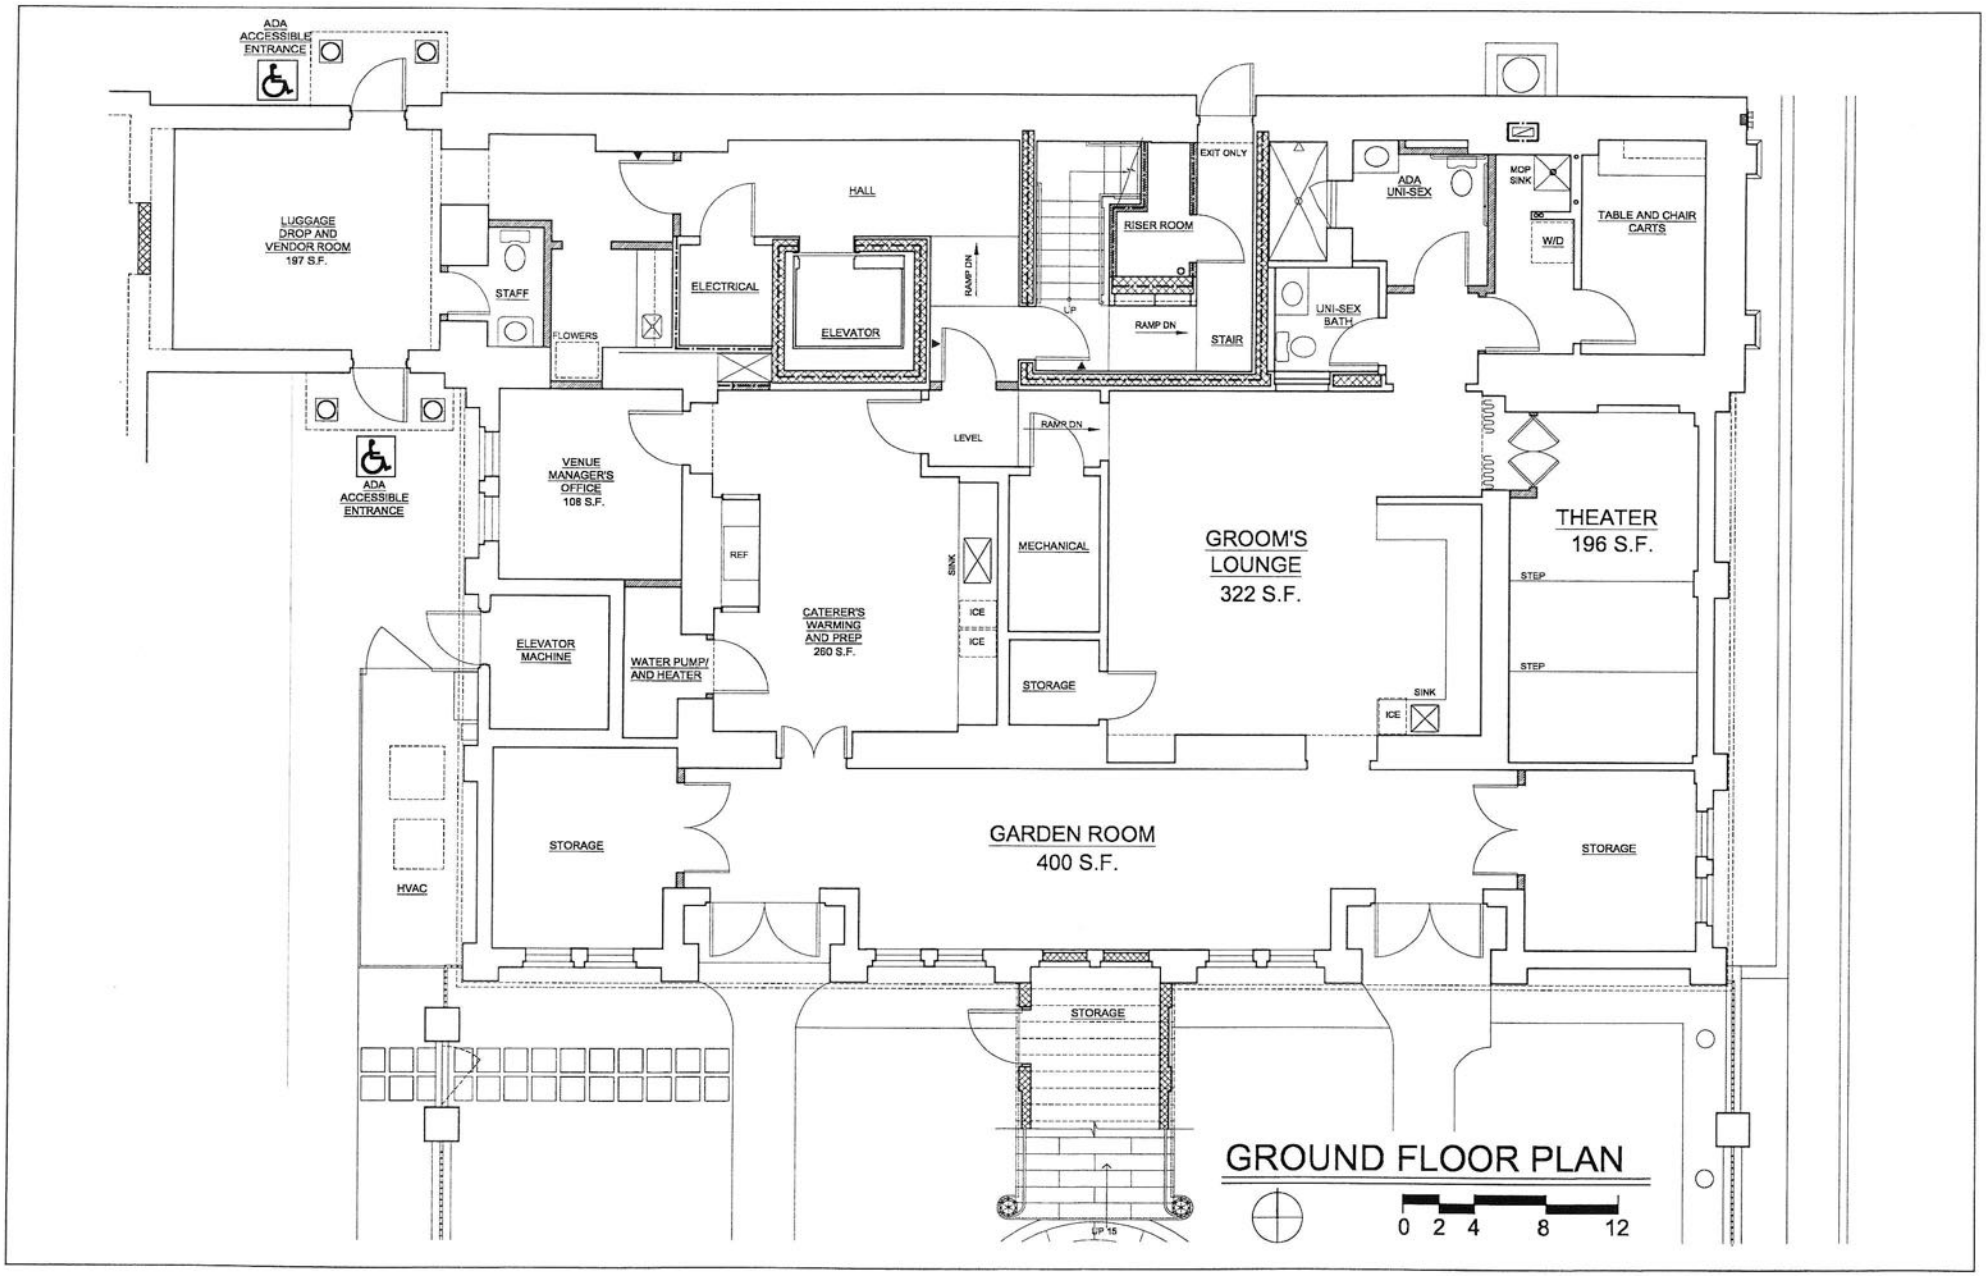
ADA ACCESSIBLE ENTRANCE
LUGGAGE DROP AND VENDOR ROOM 197 S.F.
STAFF
FLOWERS
HALL
ELECTRICAL
ELEVATOR
RAMP DN
LP
EXIT ONLY
RISER ROOM
RAMP DN
STAIR
ADA UNI-SEX
MOP SINK
W/D
TABLE AND CHAIR CARTS
UNI-SEX BATH
ADA ACCESSIBLE ENTRANCE
VENUE MANAGER'S OFFICE 108 S.F.
LEVEL
RAMP DN
REF
SINK
MECHANICAL
GROOM'S LOUNGE 322 S.F.
THEATER 196 S.F.
STEP
STEP
ELEVATOR MACHINE
WATER PUMP/ AND HEATER
CATERER'S WARMING AND PREP 260 S.F.
ICE
ICE
STORAGE
SINK
ICE
STORAGE
GARDEN ROOM 400 S.F.
STORAGE
HVAC
STORAGE
UP 15
GROUND FLOOR PLAN
0 2 4 8 12

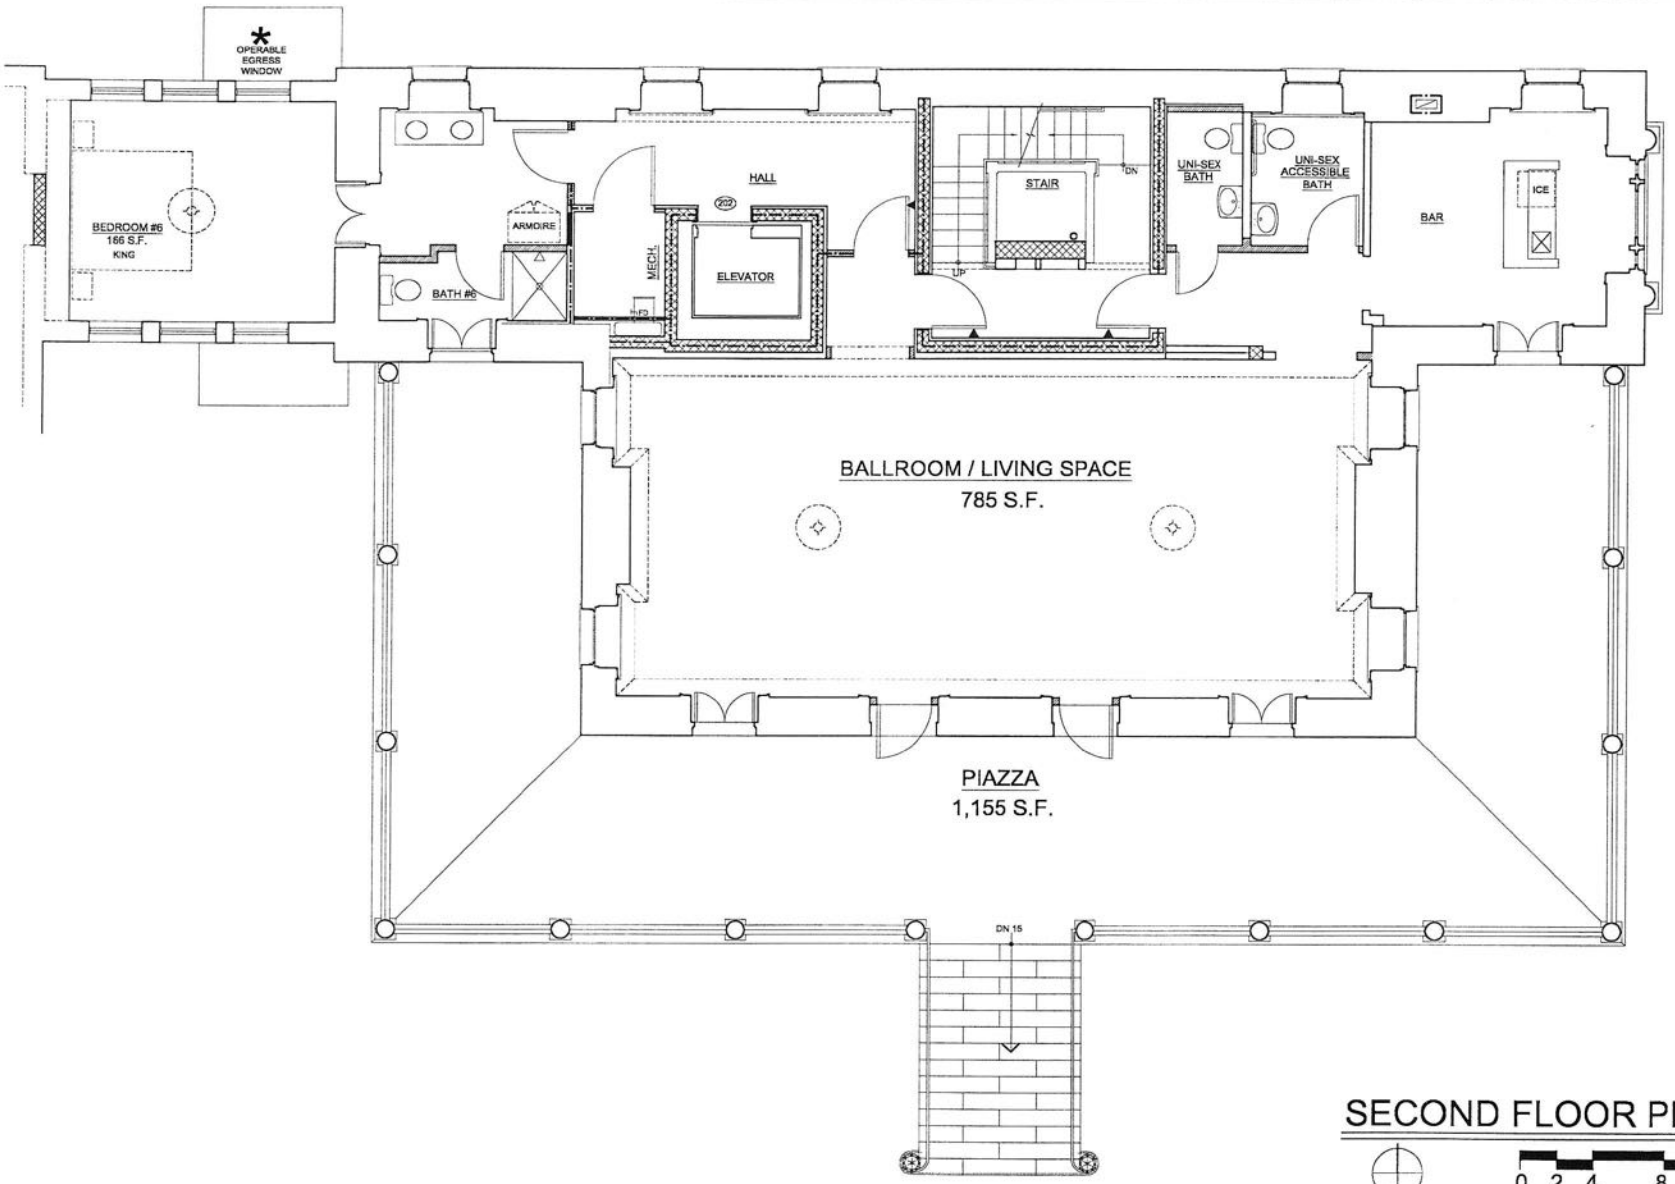


SECOND FLOOR PLAN

0 2 4 8 12

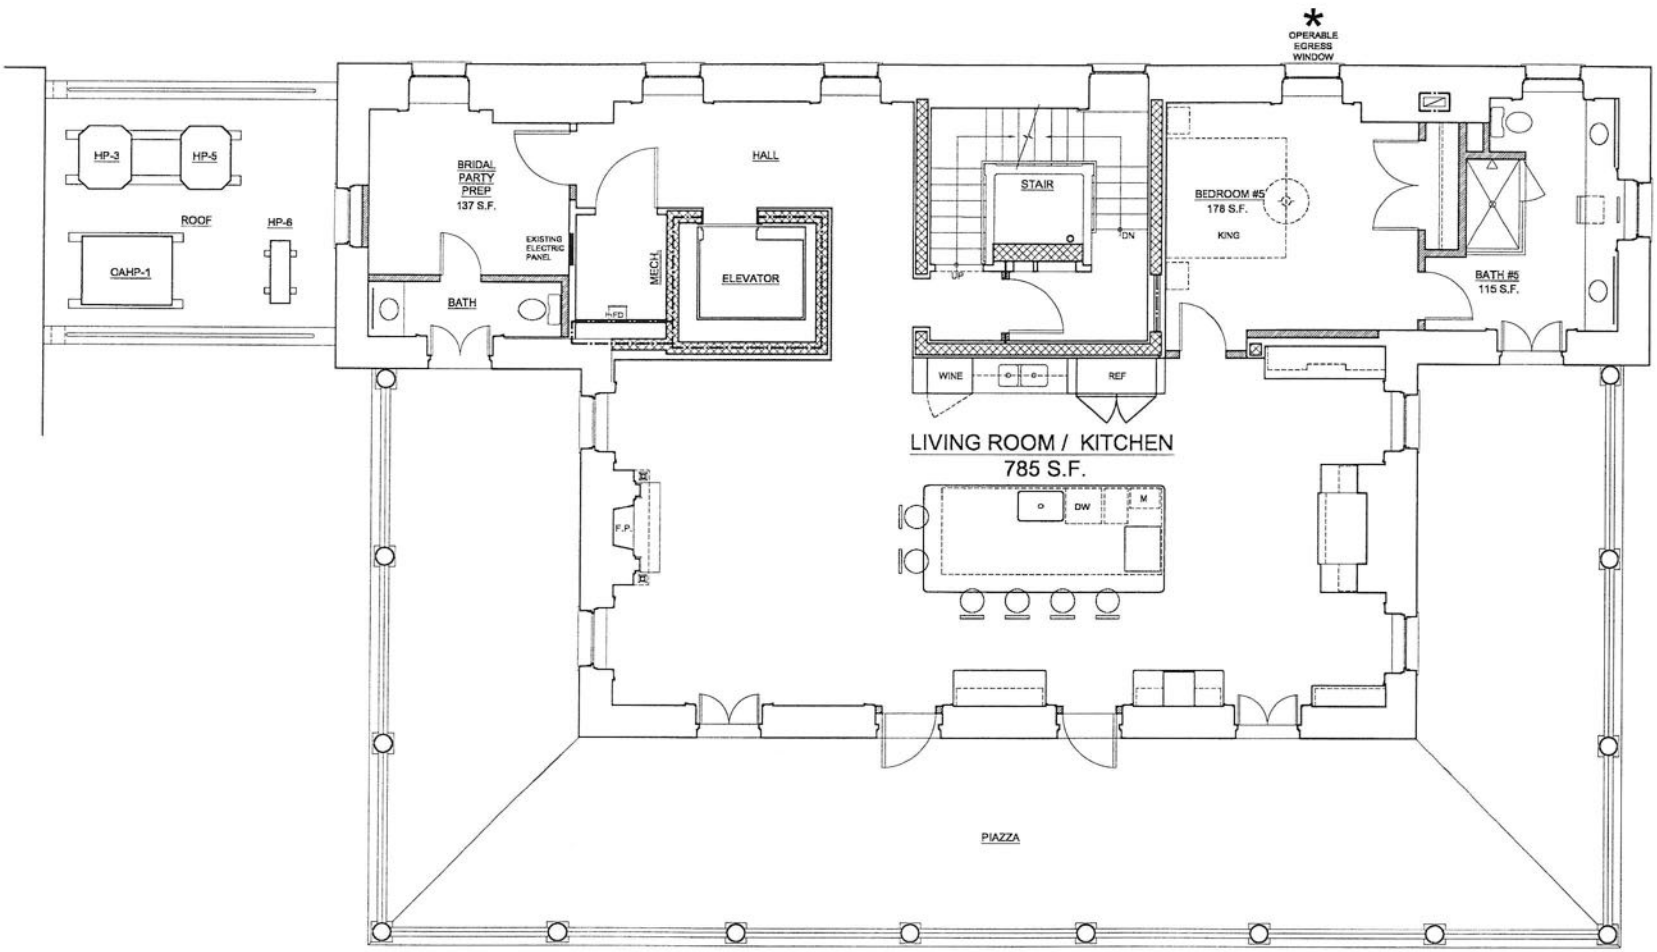

THIRD FLOOR PLAN

0 2 4 8 12

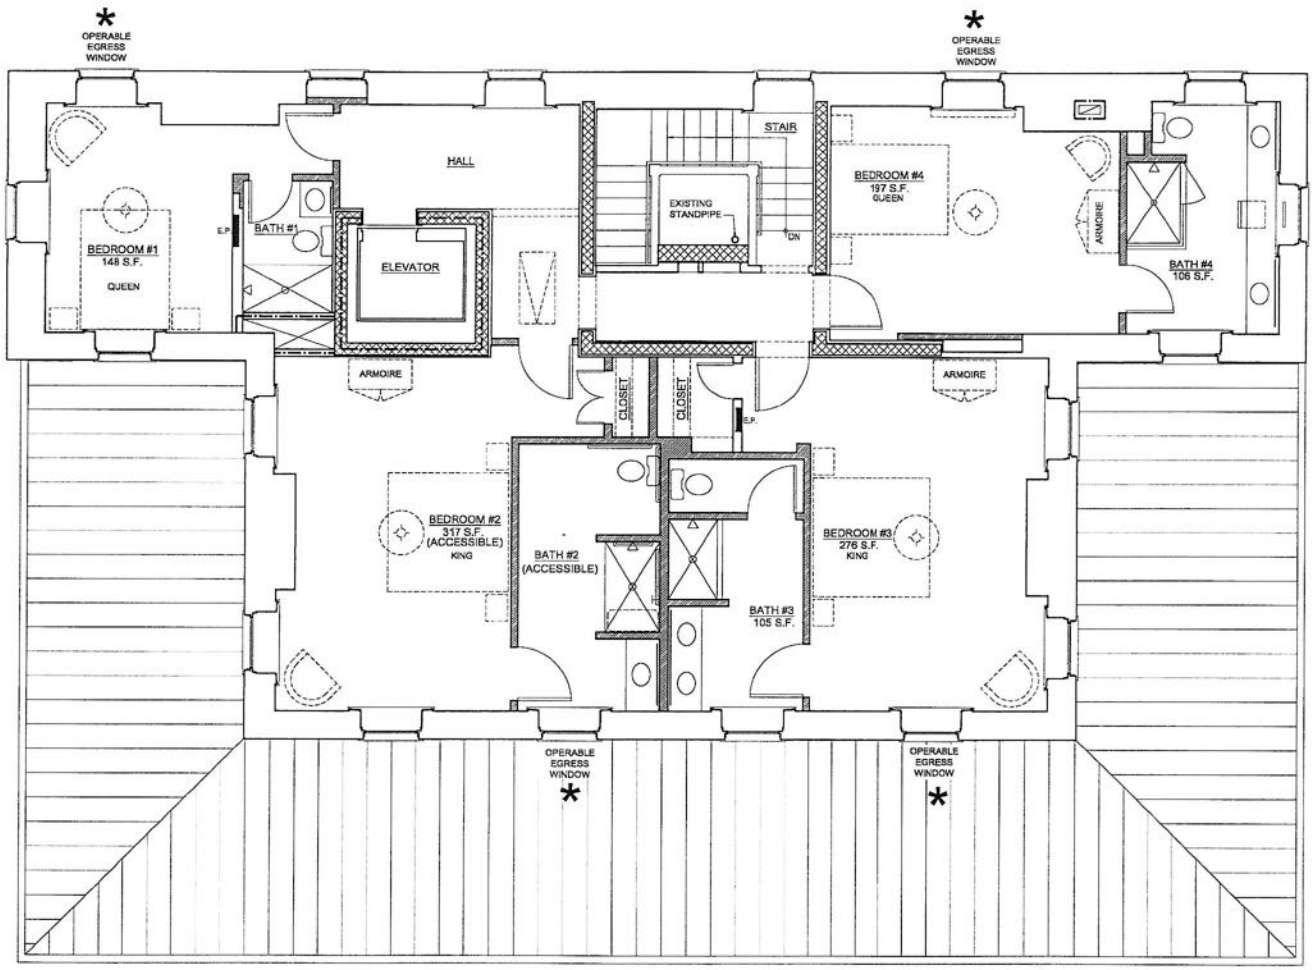

FOURTH FLOOR PLAN

0 2 4 8 12